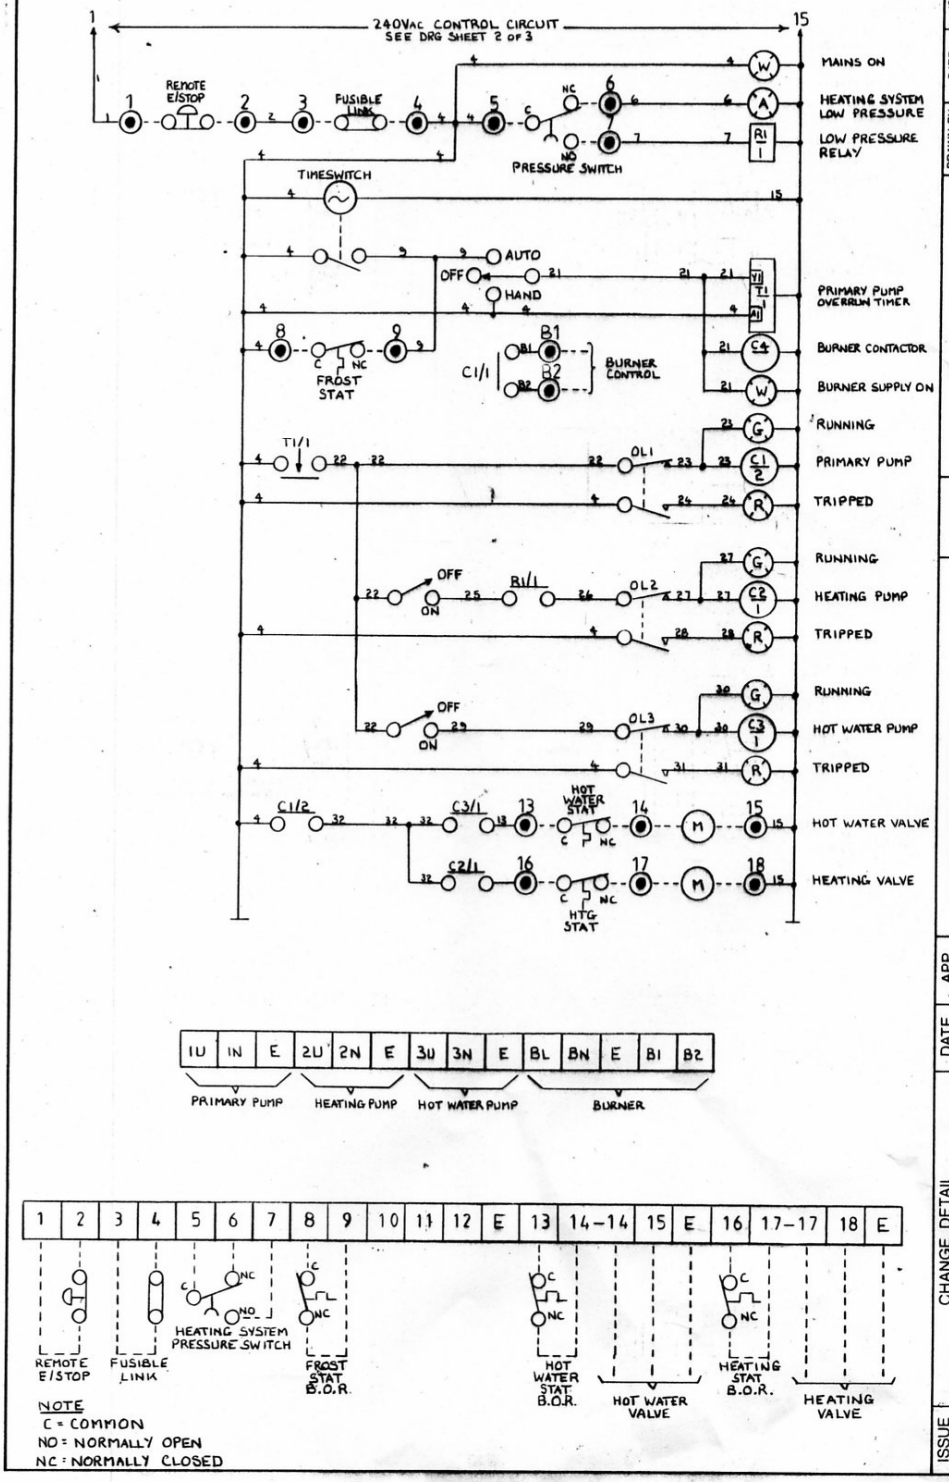

ISSUE	CHANGE DETAIL	DATE	APP.
0	AS MANUFACTURED PANEL Nº 2066	DEC'06	
1	C3/2 & R1/2 DELETED C2/1 & MAINS ON LIGHT ADDED	JAN'07	
2	PANEL Nºs 2072 - 2075 ADDED		
2	FROST STAT ADDED SERIAL Nºs 2097 & 2098	APR'07	
2	SERIAL Nºs 2103 & 2104 ADDED	MAY'07	

PANELEC LTD
UNIT 1, THE HOLLIES TRADING EST.
GRAISELEY ROW, WOLVERHAMPTON, WV2 4HE
Tel/Fax 01902 712582 Mobile 07885 824678
© PANELEC LTD

CUSTOMER	LINTON SERVICES LTD
PROJECT	BOILERHOUSE PROTECT
TITLE	ELECTRICAL CONTROL SCHEMATIC
DRAWN BY	R.A.
DATE	MAY '07
ISSUE	2
DRG No	56-200-1089
SHEET	3 OF 3
PANEL Nos	2103 & 2104

MT 3212488

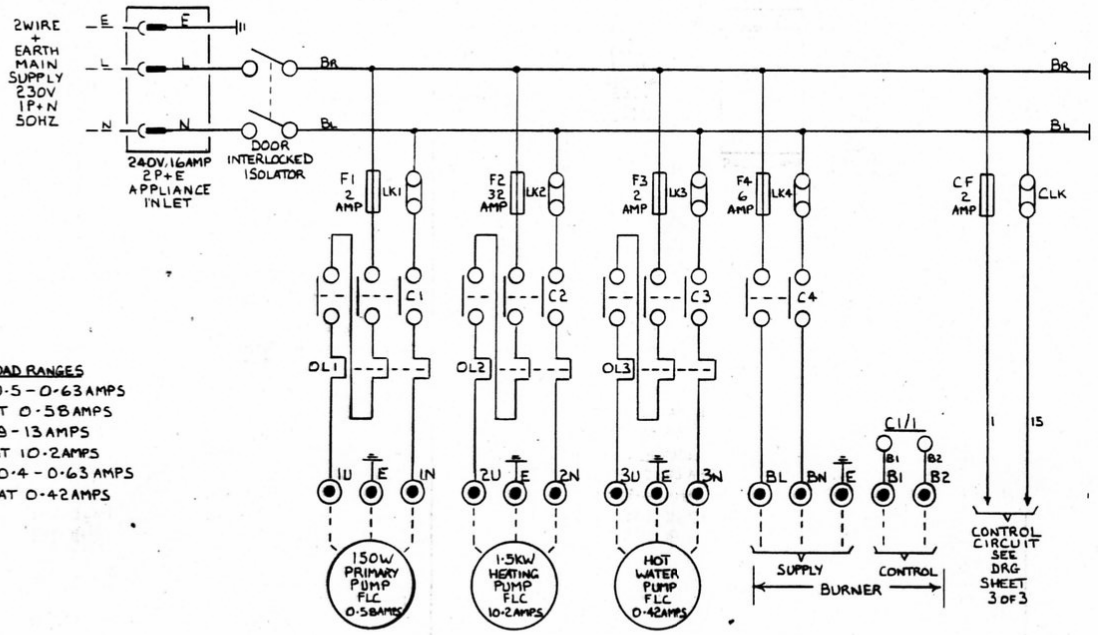

OVERLOAD RANGES

OL1 0.5 - 0.63 AMPS
SET AT 0.58 AMPS
OL2 9 - 13 AMPS
SET AT 10.2 AMPS
OL3 0.4 - 0.63 AMPS
SET AT 0.42 AMPS

ISSUE	CHANGE DETAIL	DATE	APP.
0	AS MANUFACTURED PANEL Nº 2066	DEC '06	
1	APPLIANCE INLET ADDED CONTACT RI1 DELETED FROM BURNER CONTROL	JAN '07	
	PANEL Nos 2072 - 2075 ADDED		
2	NO CHANGES. SERIAL Nos 2097 & 2098	APR '07	
2	SERIAL Nos 2103 & 2104 ADDED	MAY '07	

PANELEC LTD
UNIT 1 THE HOLLIES TRADING EST.
GRAISELEY ROW WOLVERHAMPTON WV2 4HE
Tel/Fax 01902 712582 Mobile 07885 824678

© PANELEC LTD

CUSTOMER	LINTON SERVICES LTD	DRAWN BY R.A.	DATE MAY '07	ISSUE 2
PROJECT	BOILERHOUSE PROJECT	DRG No. 56-200-1089		
TITLE	ELECTRICAL POWER SCHEMATIC	SHEET 2 OF 3	PANEL Nos 2103 & 2104	

MY 5212488